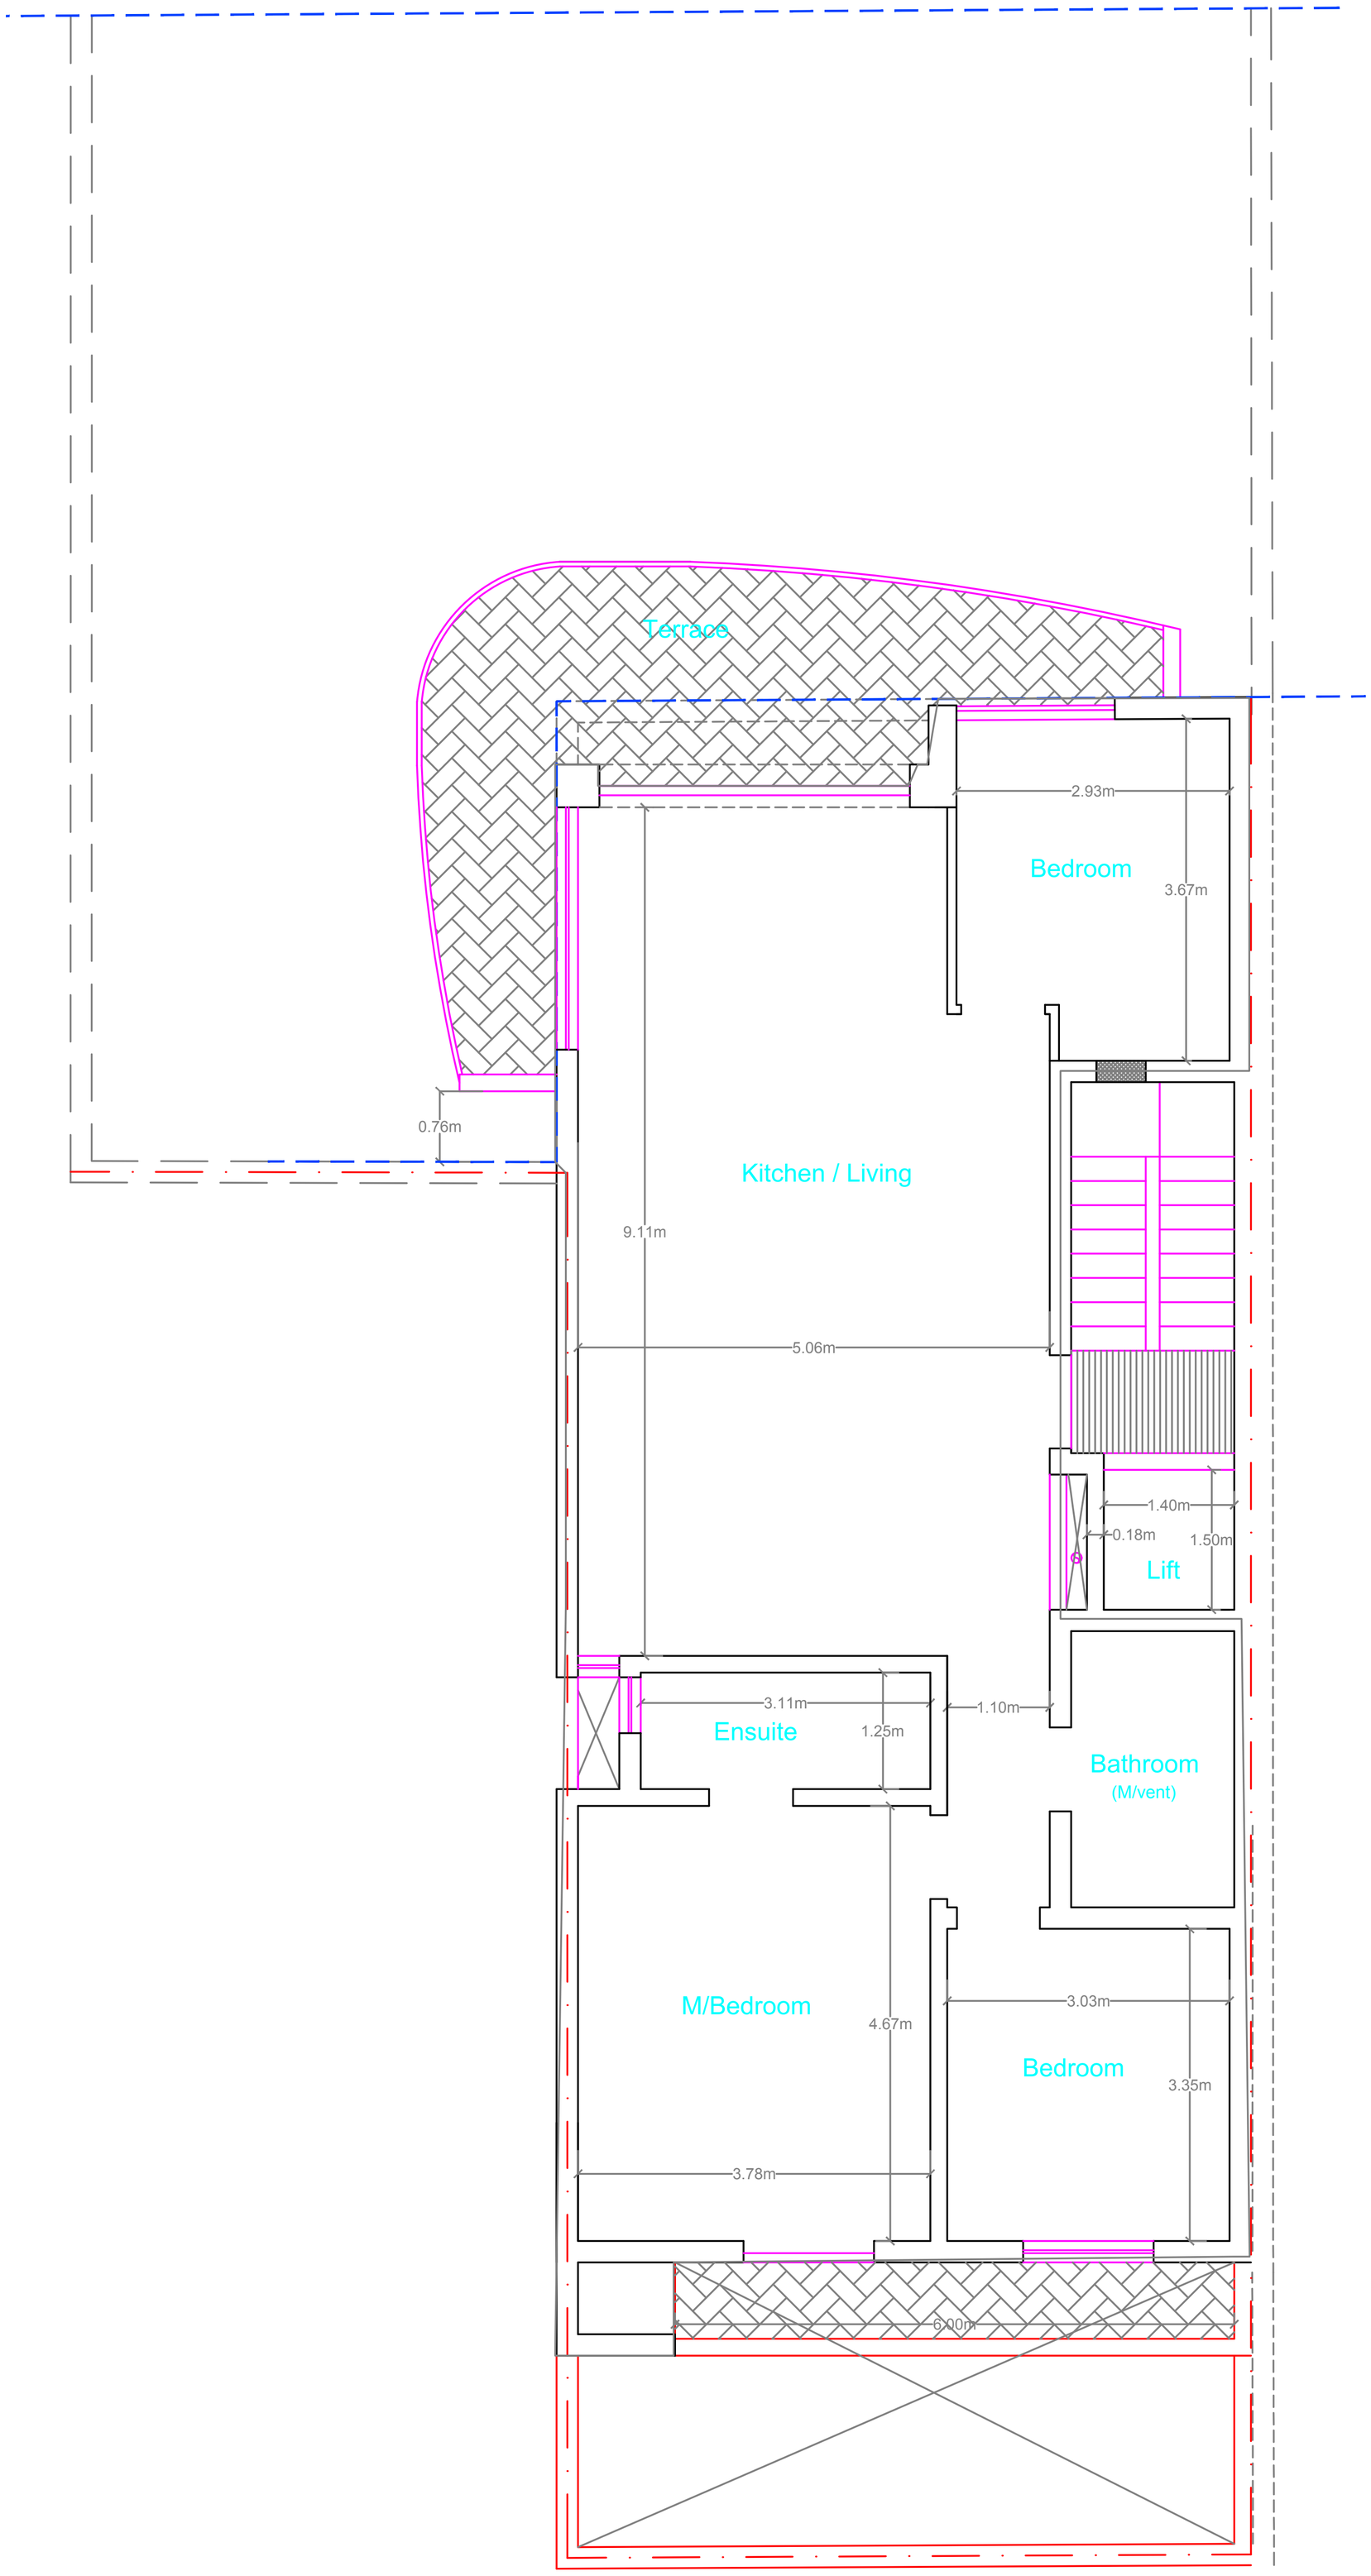


- Proposed Level 1

Scale 1:100